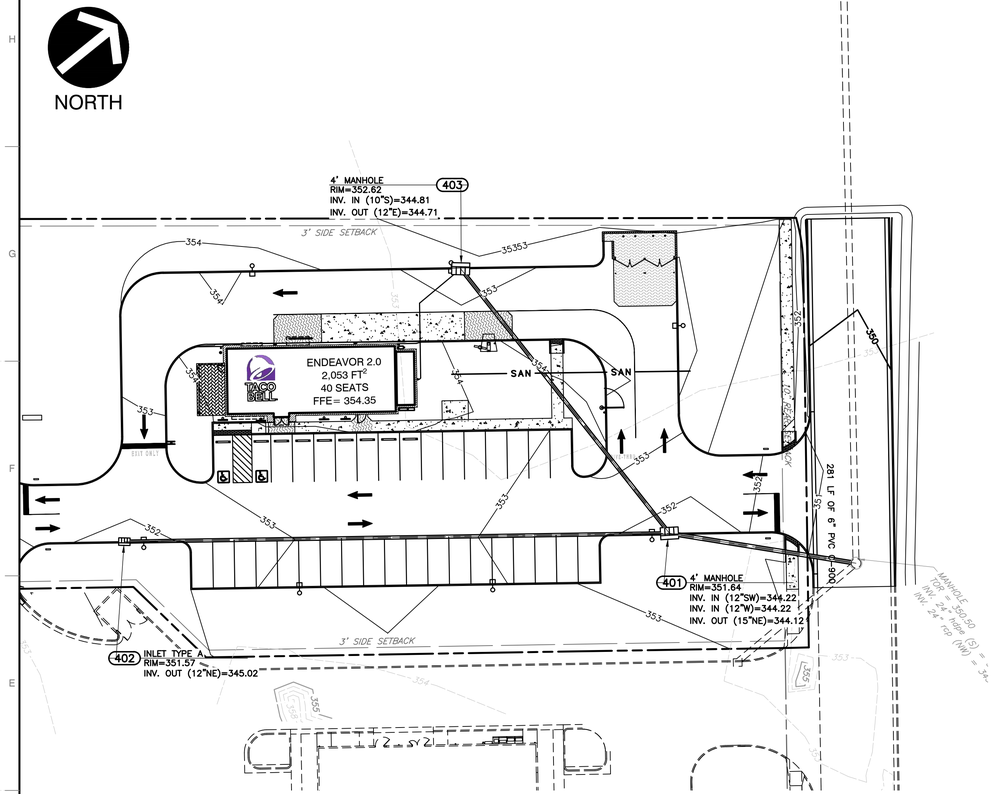

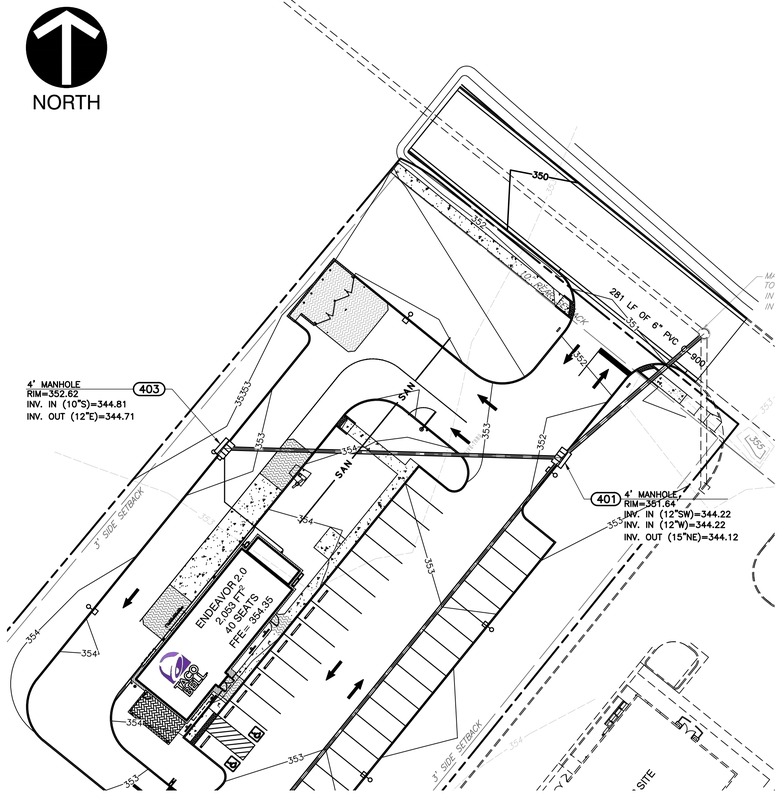

LEGEND:

- EXISTING PROPERTY LINE
- EXISTING EASEMENT
- EXISTING RIGHT-OF-WAY
- EXISTING SETBACK
- 160 EXISTING INDEX (MAJOR) CONTOUR
- EXISTING INTERMEDIATE (MINOR) CONTOUR
- EXISTING DRAINAGE DITCH
- EXISTING FENCE LINE
- EXISTING ROADWAY CENTERLINE
- EXISTING CURB
- EXISTING EDGE OF PAVEMENT
- ST EXISTING STORM PIPE
- W EXISTING WATER LINE
- SAN EXISTING SANITARY SEWER LINE
- G EXISTING GAS LINE
- OH-E EXISTING OVERHEAD WIRE
- E EXISTING ELECTRIC LINE
- UG-E EXISTING UNDERGROUND ELECTRIC LINE
- FO EXISTING FIBER OPTIC LINE
- PROPOSED CURB
- PROPOSED ASPHALT
- PROPOSED HEAVY DUTY ASPHALT
- PROPOSED CONCRETE
- PROPOSED BLACK CONCRETE
- PROPOSED STRIPING
- PROPOSED SIDEWALK
- PROPOSED BUILDING
- PROPOSED PAVEMENT MARKING
- 160 PROPOSED INDEX (MAJOR) CONTOUR
- 161 PROPOSED INTERMEDIATE (MINOR) CONTOUR
- PROPOSED STORM PIPE
- PROPOSED YARD DRAIN
- PROPOSED CURB INLET
- PROPOSED STORM MANHOLE
- PROPOSED UNDERDRAIN
- SAN PROPOSED SANITARY SEWER
- PROPOSED SANITARY MANHOLE, CLEANOUT
- W PROPOSED WATER LINE
- PROPOSED HYDRANT, METER PIT, VALVE
- E PROPOSED ELECTRIC
- T PROPOSED TELEPHONE LINE
- PROPOSED CONDUIT
- G PROPOSED GAS LINE
- PROPOSED LIGHT POLE
- PROPOSED ELECTRIC TRANSFORMER

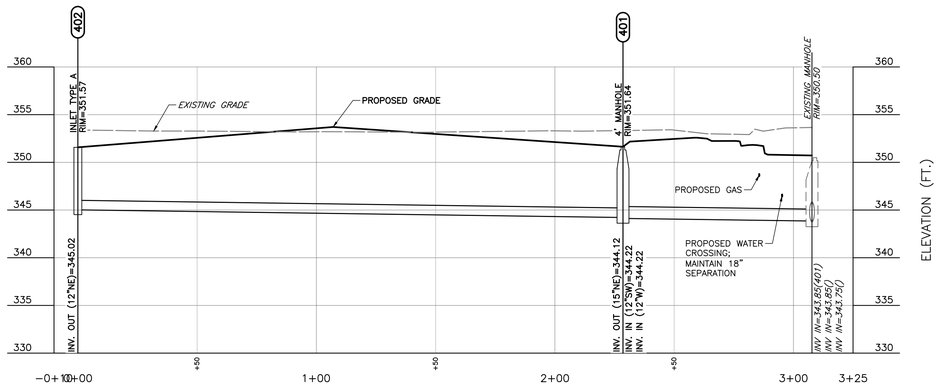

STR. 402 TO EX. MANHOLE PROFILE

SCALE H:1"=30'; V:1"=8'

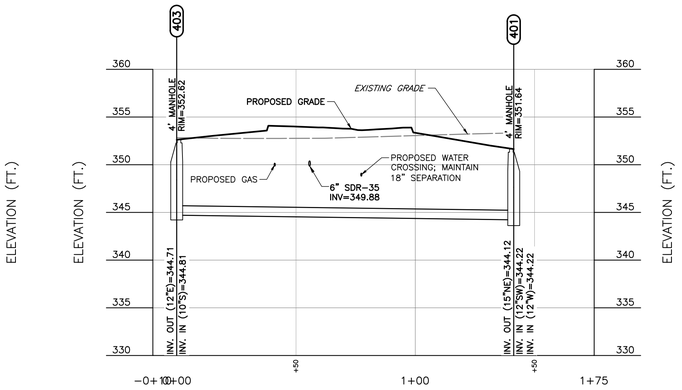

STR. 403 TO STR. 401 PROFILE

SCALE H:1"=30'; V:1"=8'

SCALE IN FEET
0 30' 60'

Know what's below. Call before you dig.

PRELIMINARY BID SET

SUBMITTAL & REVISION RECORD

NO	DATE	DESCRIPTION

Civil & Environmental Consultants, Inc.
11 Municipal Drive · Suite 300 · Fishers, IN 46038
Ph: 317.655.7777 · 877.746.0749 · Fax: 317.655.7778
www.cecinc.com

BELL CAROLINA, LLC.
TACO BELL
567 SPEARS CREEK CHURCH ROAD
ELGIN, SC 29045

STORM PLAN AND PROFILES

DATE:	05/19/2022
DWG SCALE:	1" = 30'
PROJECT NO:	
APPROVED BY:	
DRAWN BY:	KRG
CHECKED BY:	DRAFT
	320-610
	DRAFT

DRAWING NO.:
C400
SHEET 05 OF 19

P:\320-610\320-610\CADD\Dwg\C101 Construction Documents\320610-C101-C400.dwg[C400] LS:(5/4/2022 - mmathews) - LP: 5/24/2022 2:44 PM