PARCEL MAP NO. 2581
FOR BOB KARR, LESTER PETERSEN AND RON HESS

BEING ADJUSTED PARCEL 3A PER 51-M-97, ALSO
BEING A PORTION OF THE NW. 1/4
OF SECTION 30, T.7N., R.13E., M.D.M.
AMADOR COUNTY, CALIFORNIA

MARCH, 2005

SCALE: 1"= 50'

0 50'

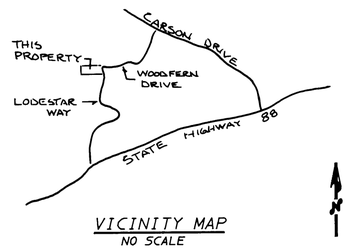

VICINITY MAP
NO SCALE

NOTES & LEGEND

● SET 5/8" REBAR WITH CAP STAMPED L.S. 5257

○ FOUND 1/2" IRON PIPE TAGGED L.S. 3570 PER 51-M-97

(1) RECORD DATA PER 51-M-97

R&M RECORD AND MEASURED PER 51-M-97

THE BASIS OF BEARINGS AS SHOWN HEREON IS PER 51-M-97

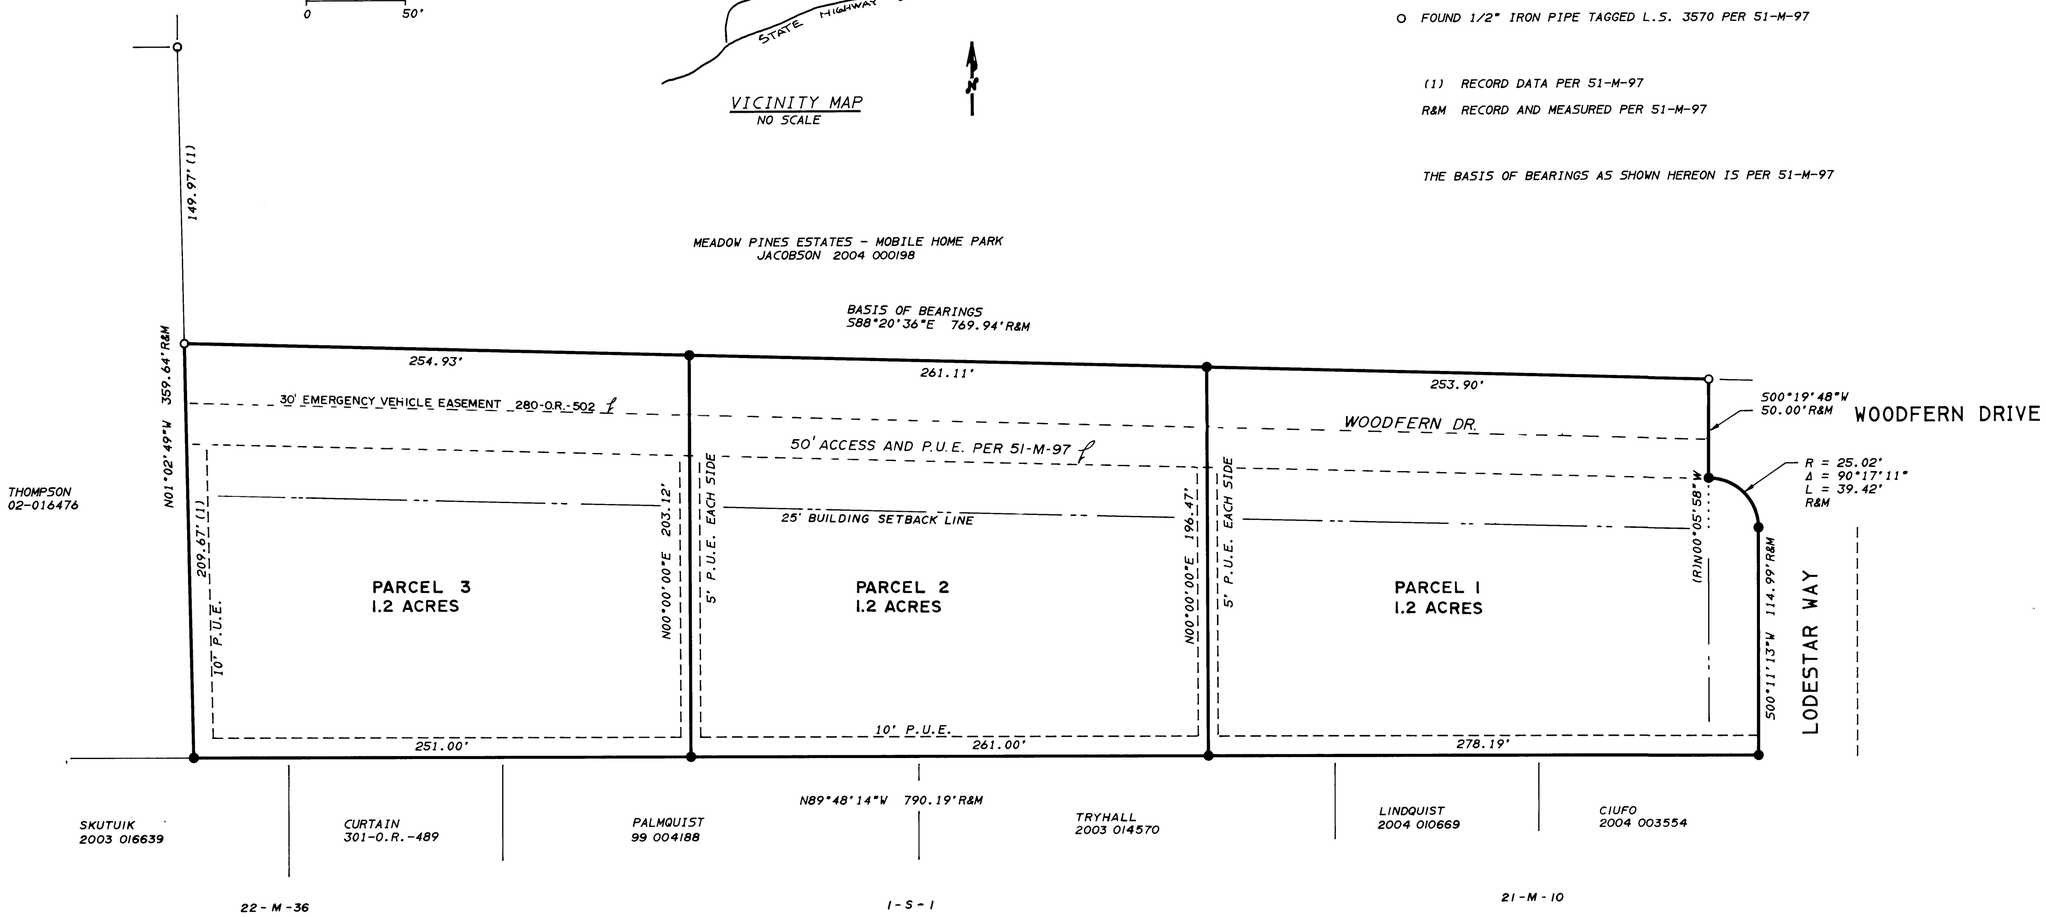

STEVEN W. BROWN- *LAND SURVEYING*

27 MAIN ST. JACKSON, CA. 95642 (209)223-1061

SCALE: 1"=50' MARCH. 2005 W.O. 3420 SHEET 2 OF 2